10/22/18

ALTERNATIVE OPTION

221 RESIDENTIAL UNITS

68 SURFACE PARKING
183 GARAGE PARKING
15 ON STREET PARKING
266 TOTAL PARKING

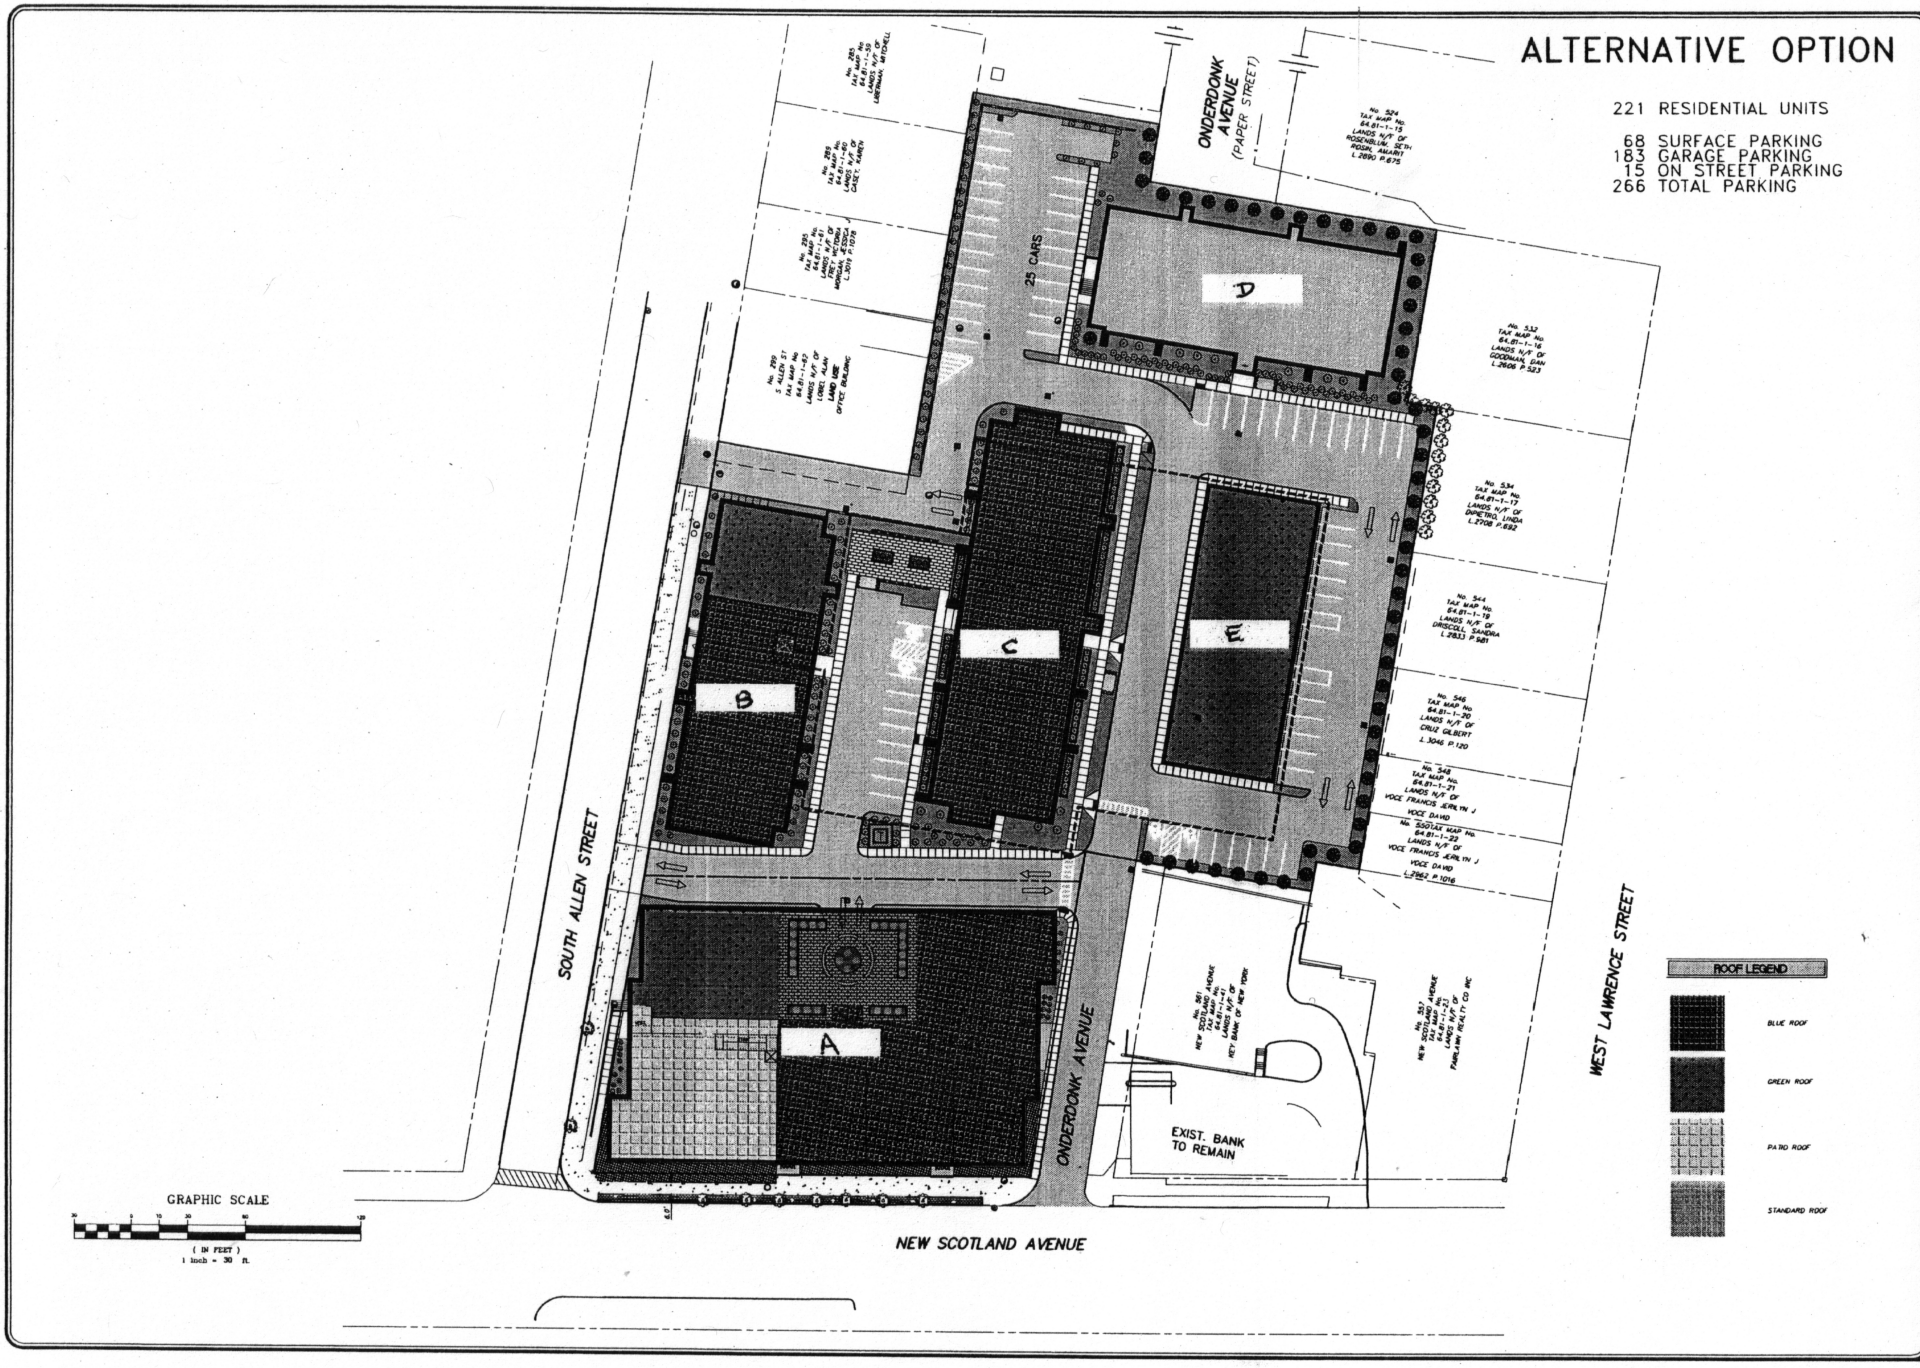

HERSHBERG & HERSHBERG
Consulting Engineers and Land Surveyors
18 Locust Street
Albany, New York 12203

ALTERATION OF THIS DOCUMENT EXCEPT BY A LICENSED PROFESSIONAL ENGINEER OR LAND SURVEYOR, IS ILLEGAL

STATE OF NEW YORK
DANIEL R. HERSHBERG
LICENSED PROFESSIONAL ENGINEER & LAND SURVEYOR
044226

REMARKS	DATE

REVISIONS

ALTERNATIVE SITE PLAN
NEW SCOTLAND VILLAGE
ALBANY NEW YORK

FILE: 2018-0257 | SCALE: 1"=30' | BY: SMC | CHK: DRH | DATE: 10-22-2018 | 180257-LDWG

C-3